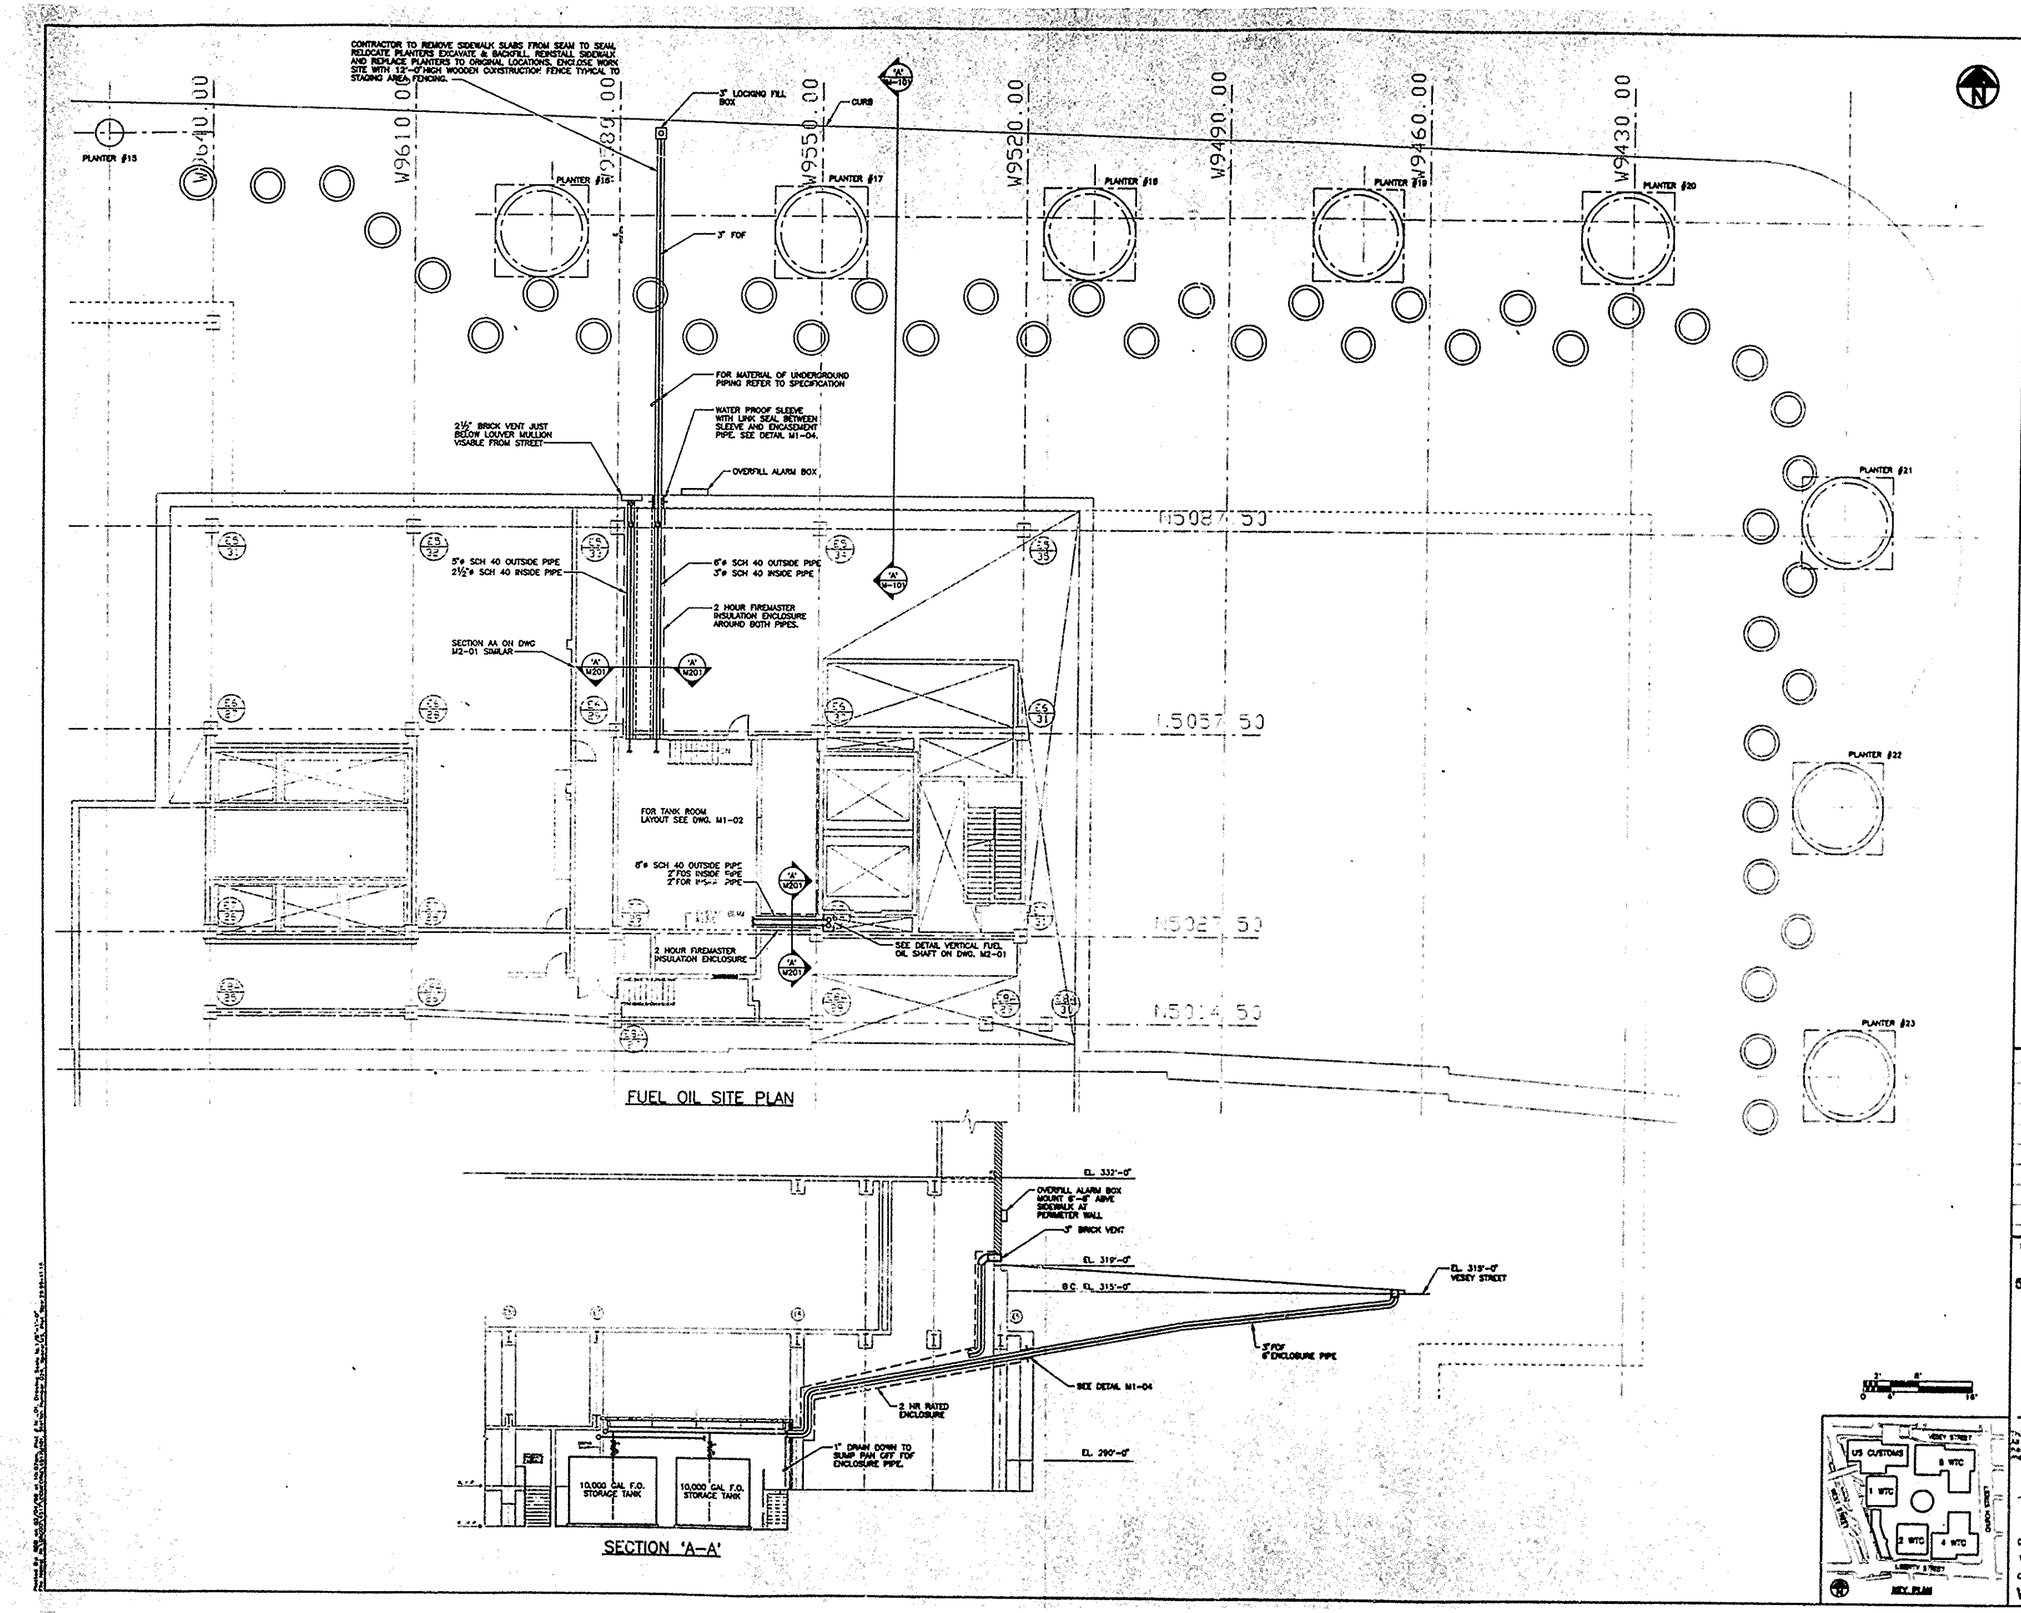

Sheet 73 of 112

THE PORT AUTHORITY OF NY & NJ

CONFORMED DRAWING
08/3/98
SIGNED AND SEALED
COPY IS KEPT ON FILE

ORIGINAL SIGNED & SEALED BY N.Y. P.E. (OR R.A.)

Joseph R. Loring & Associates, Inc.
consulting engineers
One Pennsylvania Plaza
New York, New York 10119-0043
Tel (212) 563-7400, Fax (212) 563-7382

THE OFFICE OF
DAVID ELLIOT LEBOWITZ PC
ARCHITECTS - PLANNERS
[illegible]

LESLIE E ROBERTSON ASSOCIATES, R.L.L.P.
CONSULTING STRUCTURAL ENGINEERS
[illegible]

No.	Date	Revision	Approved

Engineering Department
Design Divisions

The World Trade Center

Title
STANDBY POWER
5 WORLD TRADE CENTER

MECHANICAL

FUEL OIL SITE PLAN & SECTION

This drawing subject to conditions in contract. All inventions, ideas, designs and methods herein are reserved to Port Authority and may not be used without it's written consent.

J.D. Designed by — M.A.H. Drawn by — Check by

Date 11/17/97 — Scale AS NOTED

Contract Number WTC-945.071 — Drawing Number M1-01